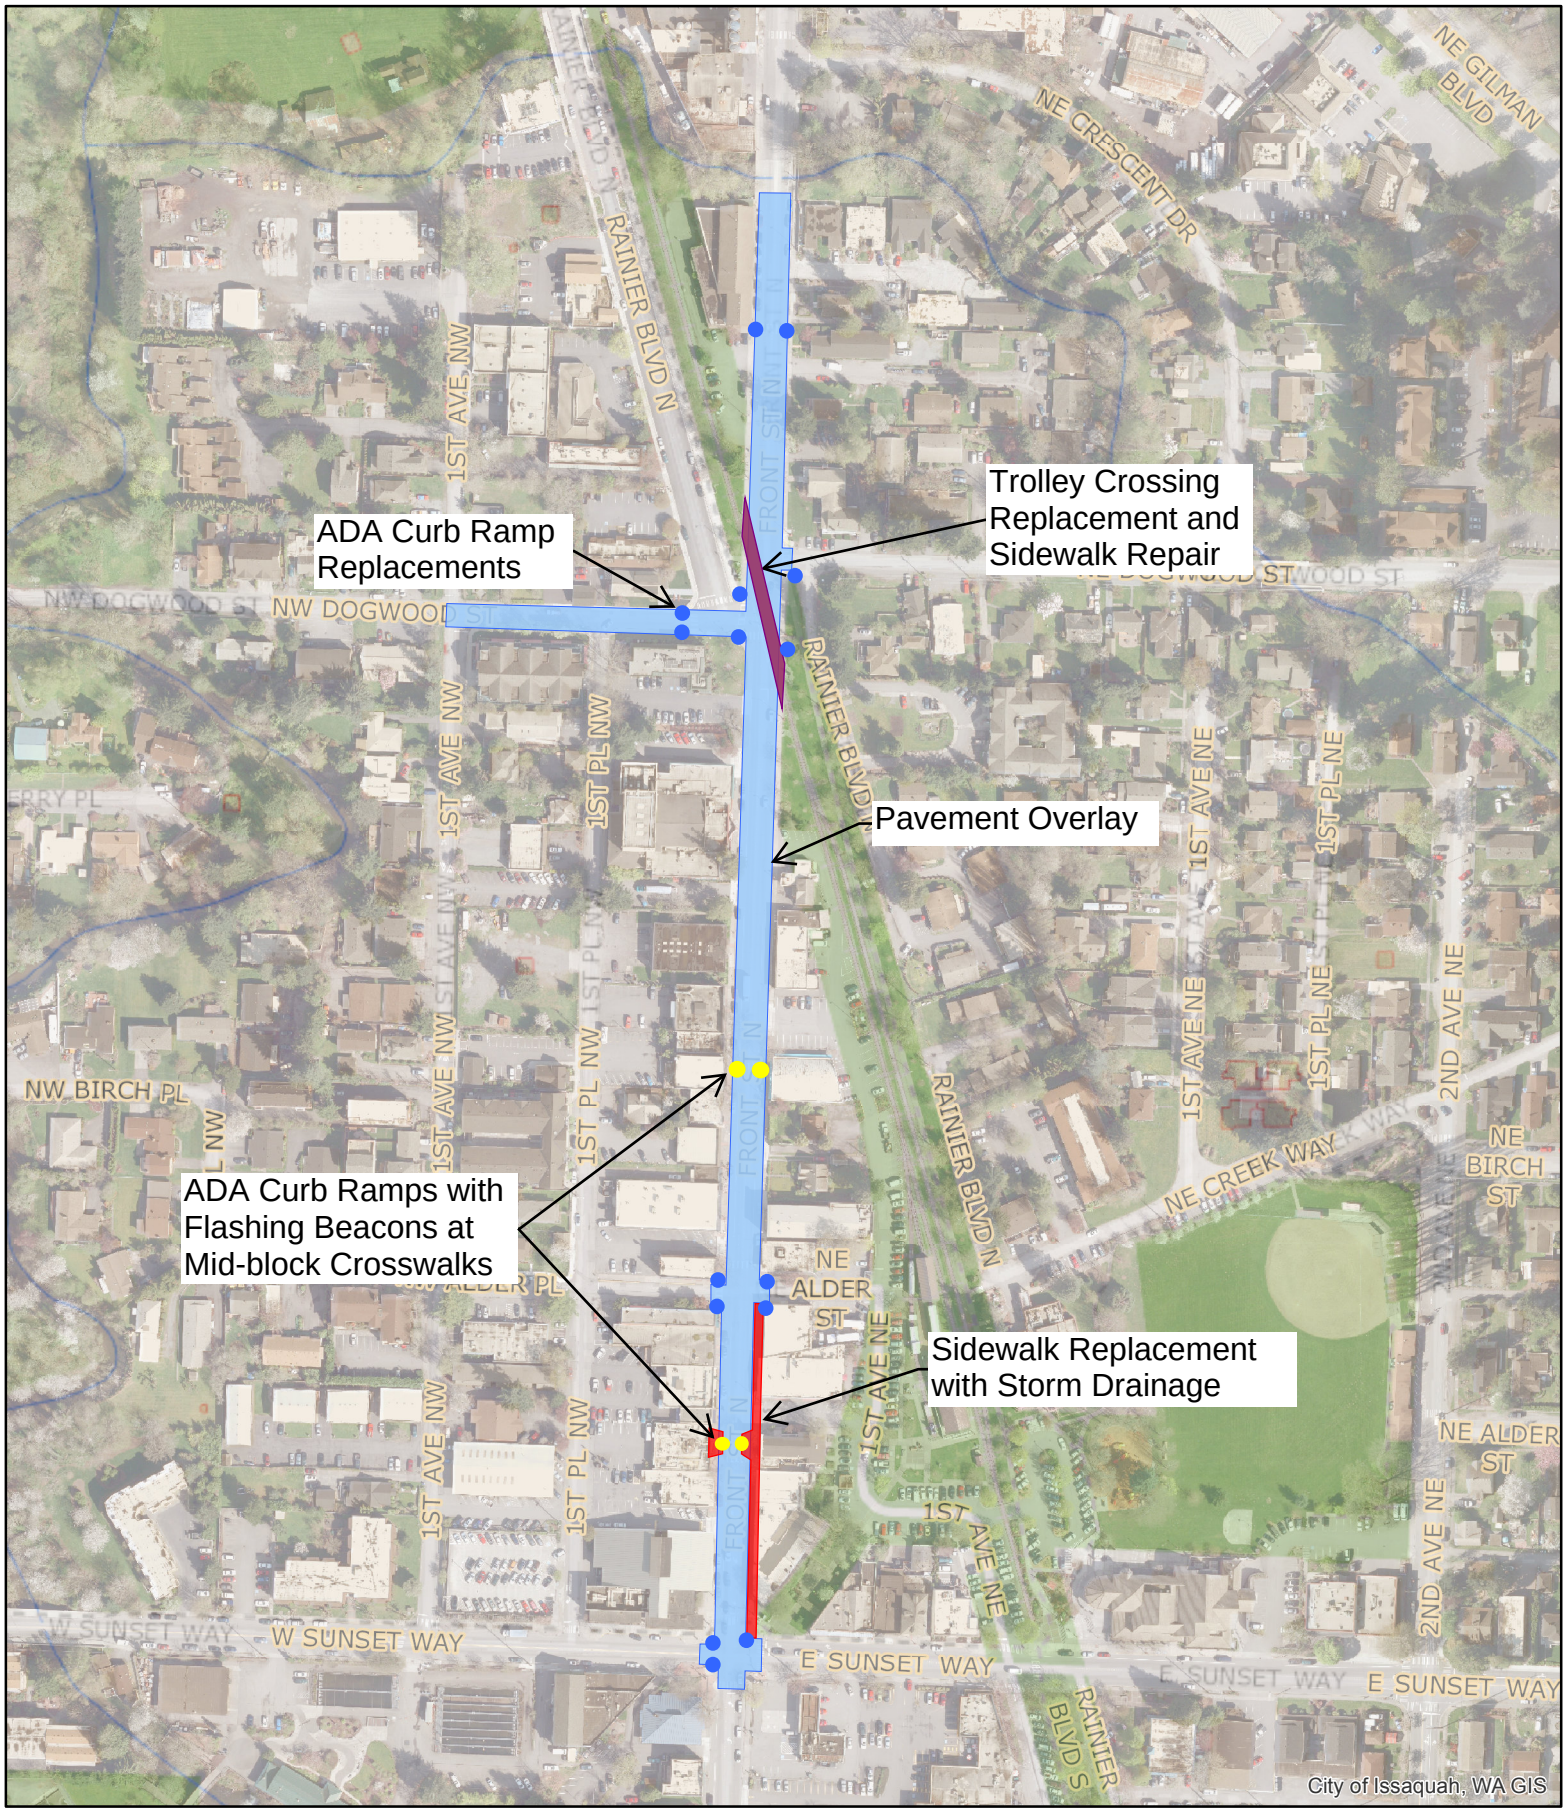

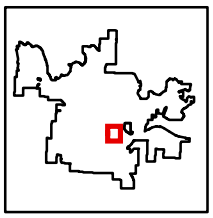

2016 FRONT STREET NORTH CONSTRUCTION - TENTATIVE PLAN

N

0 120 240 480

Feet

CITY OF ISSAQUAH GEOGRAPHIC INFORMATION SYSTEMS

2/8/2016